PUBLIC MEETING MAP

TIP PROJECT U-5862

BRUNSWICK COUNTY

INTERSECTION OF US 17 (OCEAN HWY) & SR 1357 (SMITH AVE) NEAR SHALLOTTE

ALTERNATE 1: FREE-FLOW DIRECTIONAL

SHEET 2 OF 2

-Y1-

PI Sta 58+01.64	PI Sta 67+42.33
Δ = 17°36'21.7" (RT)	Δ = 15°08'09.7" (RT)
D = 17°05'43.8"	D = 7°44'33.6"
L = 634.43'	L = 195.49'
T = 317.22'	T = 98.32'
R = 60.000.00'	R = 740.00'

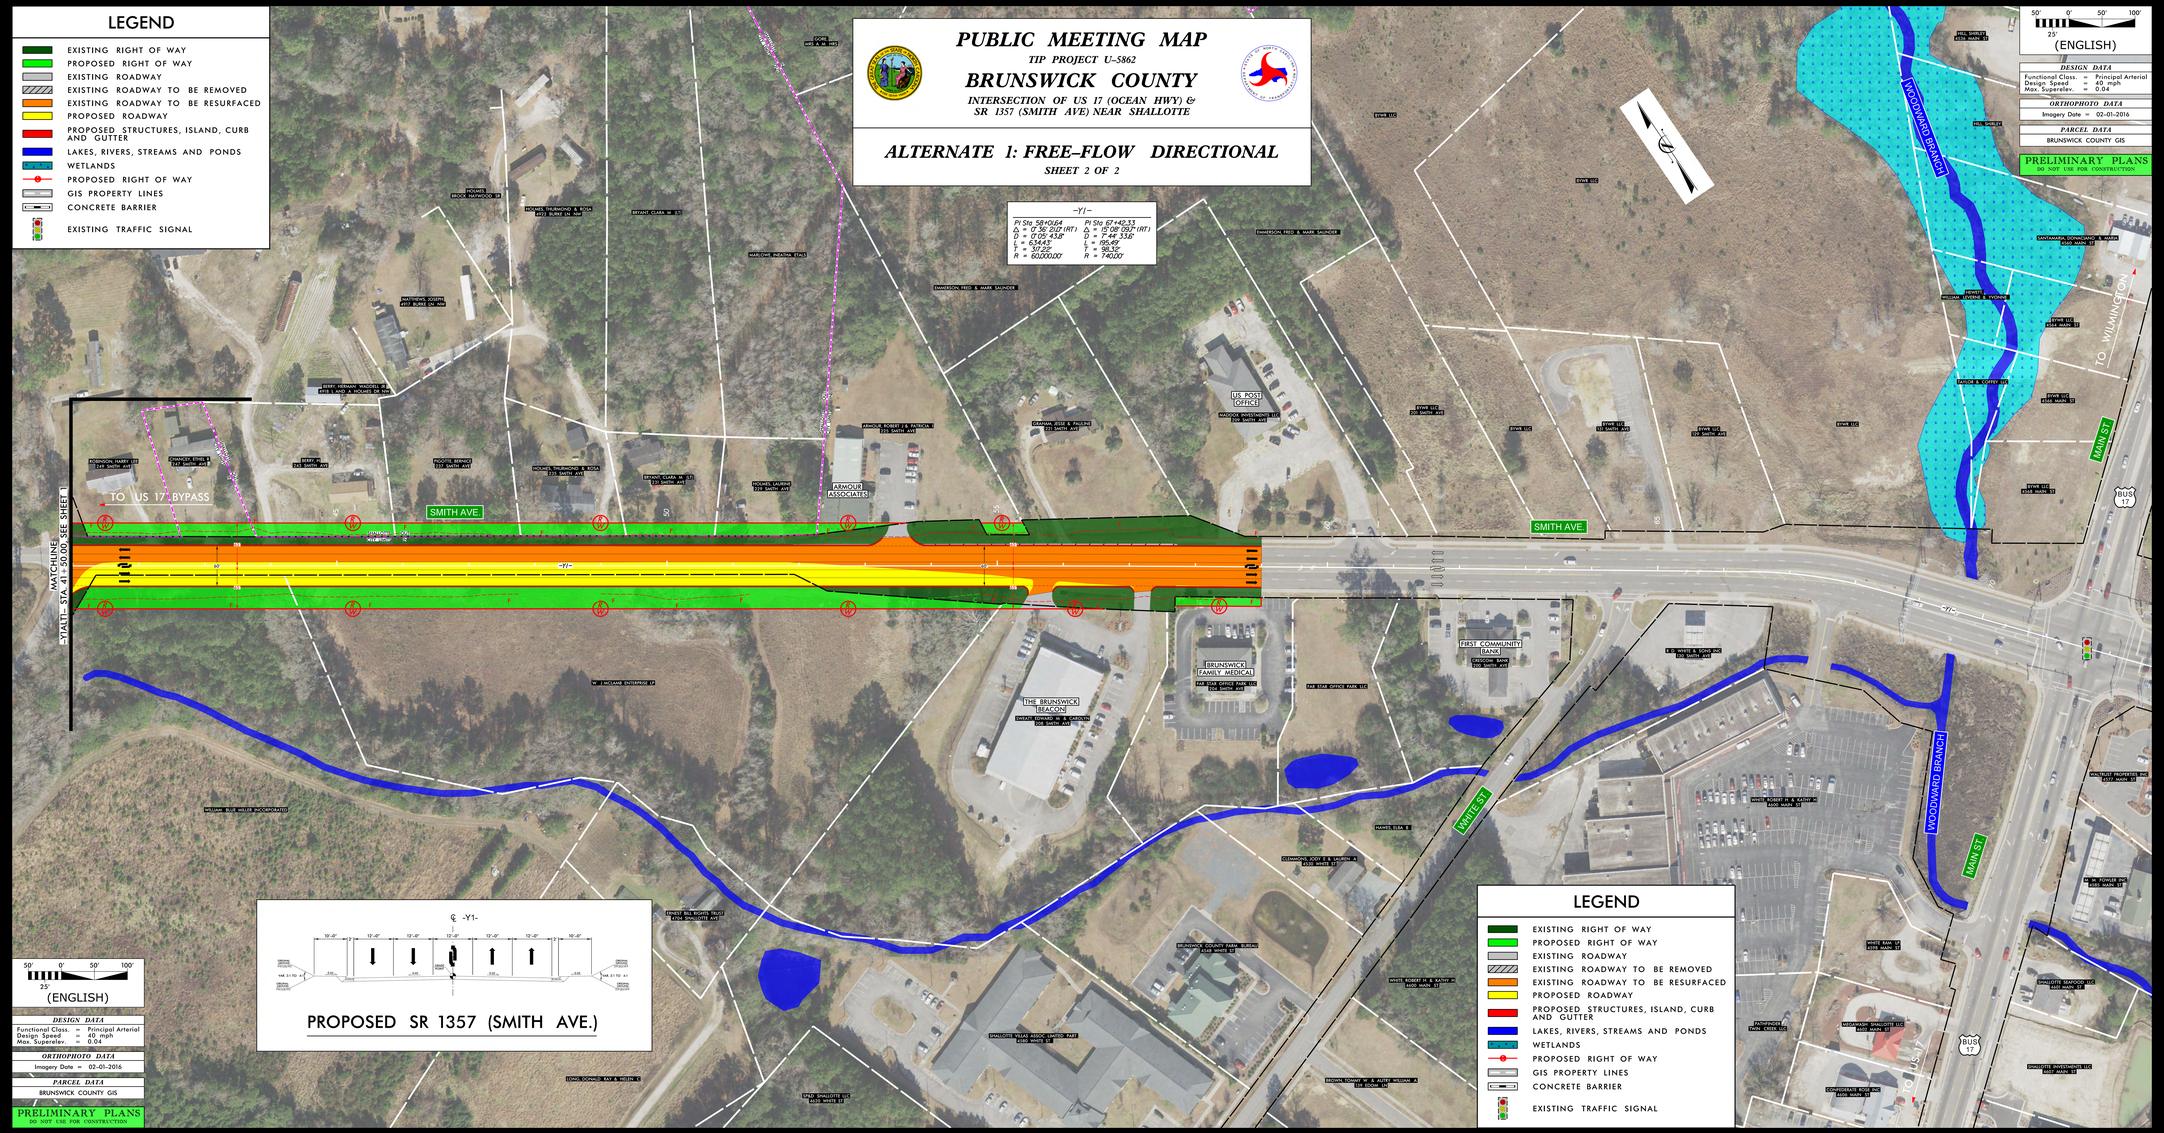

PUBLIC MEETING MAP
TIP PROJECT U-5862
BRUNSWICK COUNTY
INTERSECTION OF US 17 (OCEAN HWY) & SR 1357 (SMITH AVE) NEAR SHALLOTTE
ALTERNATE 1, SHEET 2 OF 2