PUBLIC MEETING MAP

TIP PROJECT U-5862

BRUNSWICK COUNTY

INTERSECTION OF US 17 (OCEAN HWY) & SR 1357 (SMITH AVE) NEAR SHALLOTTE

ALTERNATE 2: DIAMOND

SHEET 1 OF 2

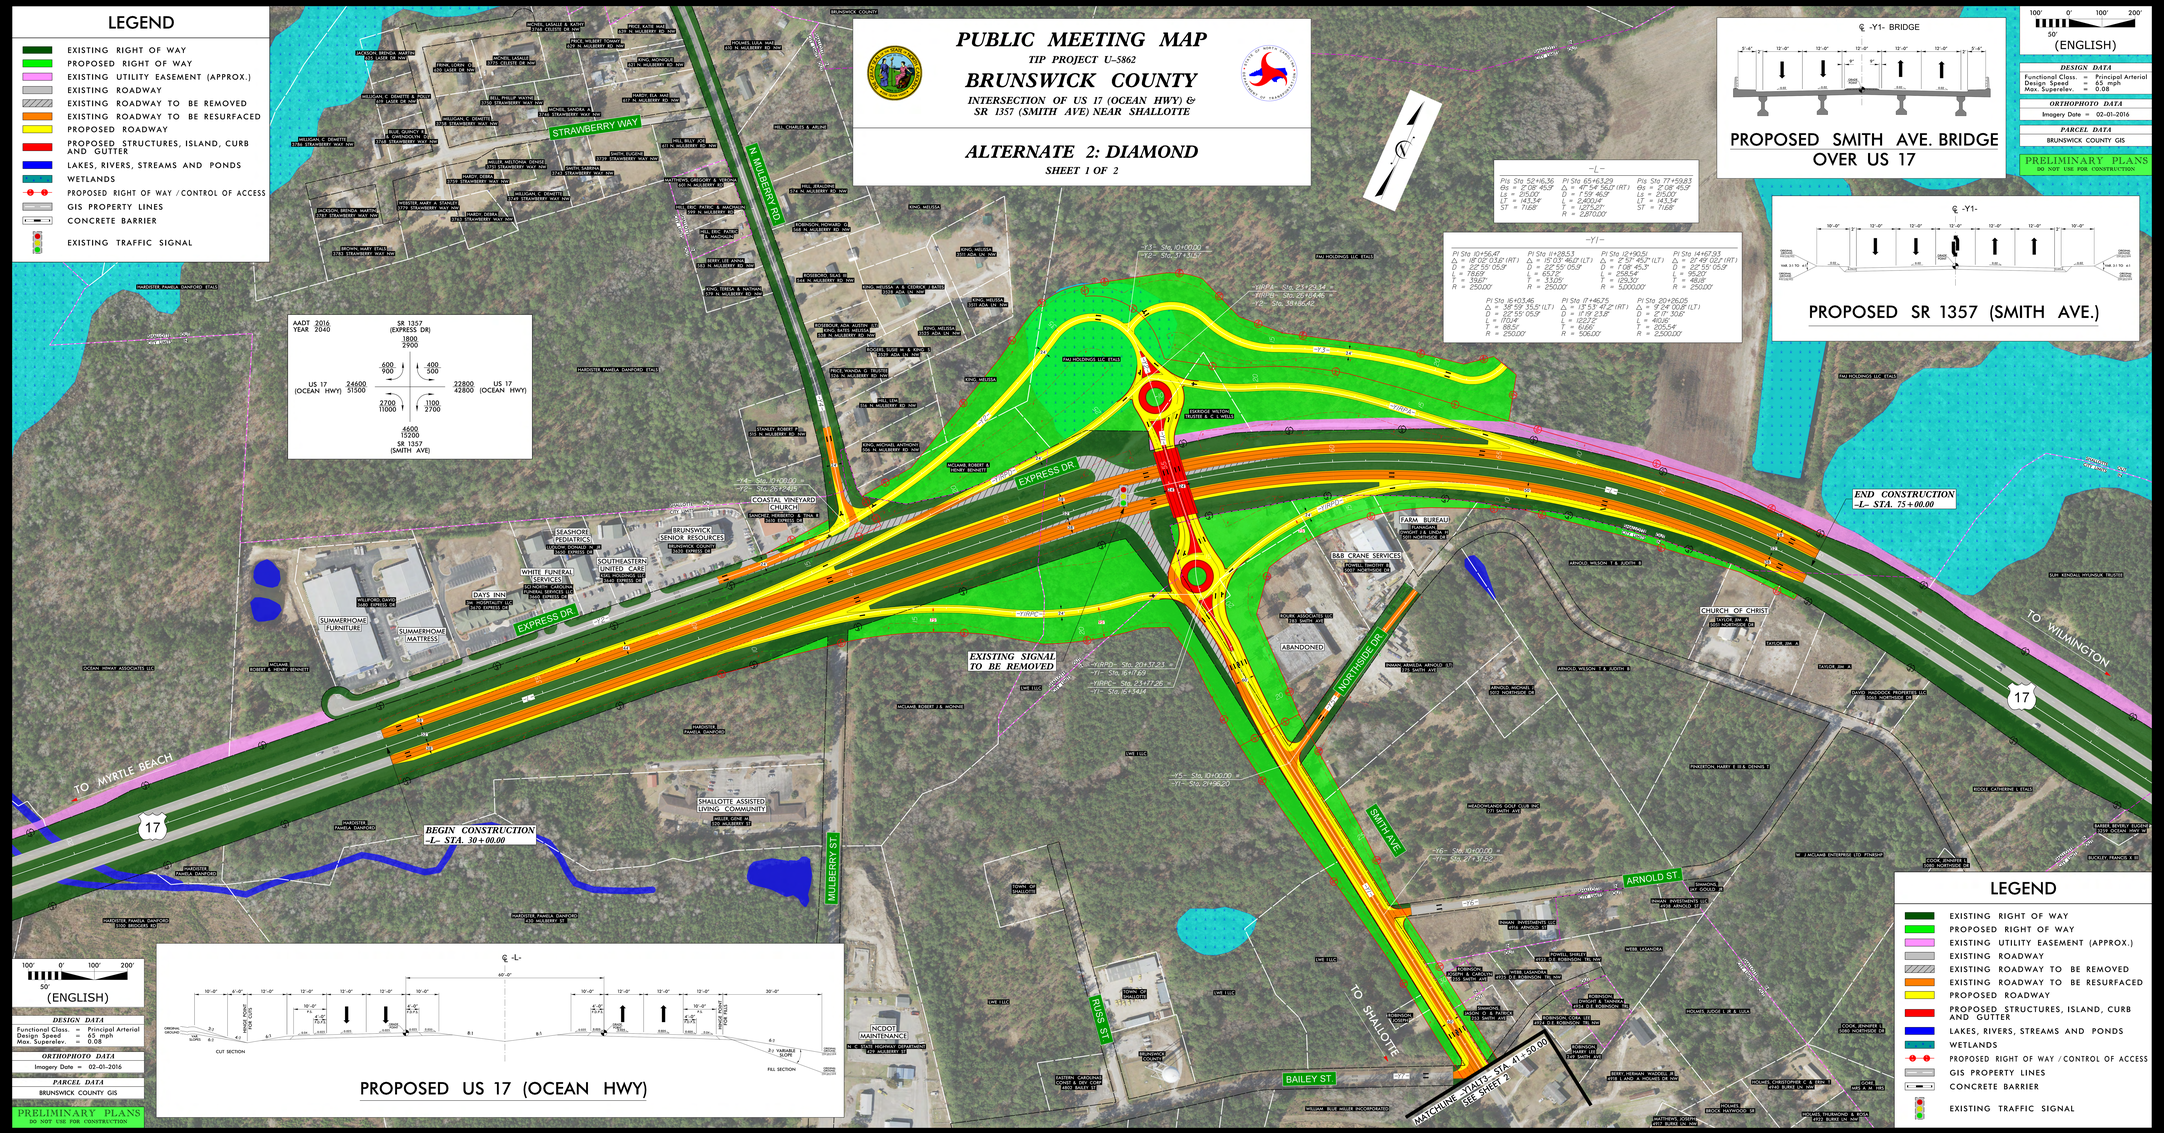

PUBLIC MEETING MAP
TIP PROJECT U-5862
BRUNSWICK COUNTY
INTERSECTION OF US 17 (OCEAN HWY) & SR 1357 (SMITH AVE) NEAR SHALLOTTE
ALTERNATE 2, SHEET 1 OF 2