PUBLIC MEETING MAP

S.T.I.P. NO. U-5709
WBS No. 50159.1.1

LEE COUNTY

WIDENING OF SR 1237 (CARTHAGE STREET) FROM SR 1152 (FIRE TOWER ROAD) TO NC 42 (WICKER STREET) IN SANFORD
MAP 2 OF 2

LEGEND

- PROPOSED RIGHT OF WAY
- PROPOSED EASEMENTS (DRAINAGE, CONSTRUCTION, UTILITIES)
- EXISTING RIGHT OF WAY
- EXISTING ROADWAY
- EXISTING ROADWAY TO BE RESURFACED
- PROPOSED ROADWAY
- PROPOSED STRUCTURES, ISLAND, CURB & GUTTER
- BUILDINGS
- LAKES, RIVER, STREAMS AND PONDS
- PROPERTY LINES
- WETLAND
- WETLAND LIMITS BOUNDARY
- JURISDICTIONAL STREAM LINES
- 2016 PRESENT ADT
- 2040 FUTURE ADT
- HPB HPB HISTORIC PROPERTY BOUNDARY
- CEMETERY

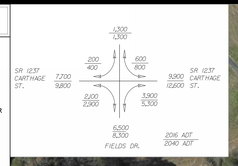

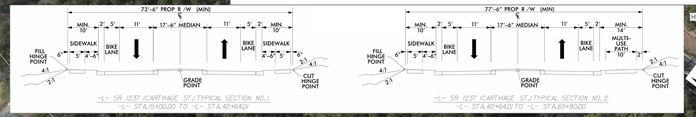

DESIGN DATA

Functional Class. = Minor Arterial
Design Speed = 40/50 mph
Max. Superelev. = 0.04

Date of Orthophotography: 2017

50' 0' 50' 100'
25'
(ENGLISH)

INCOMPLETE PLANS
DO NOT USE FOR R/W ACQUISITION
PRELIMINARY PLANS
DO NOT USE FOR CONSTRUCTION

1 WOMENS CENTER ASSOCIATES LLC
2 PERKINS BUTLER BUILDING LLC

END TIP PROJECT U-5709
-L- STA. 69+80.00

TO US 1

TO BUSINESS US 421

MATCH TO MAP 1 OF 2
-L-ALT4- STA.40+00.00

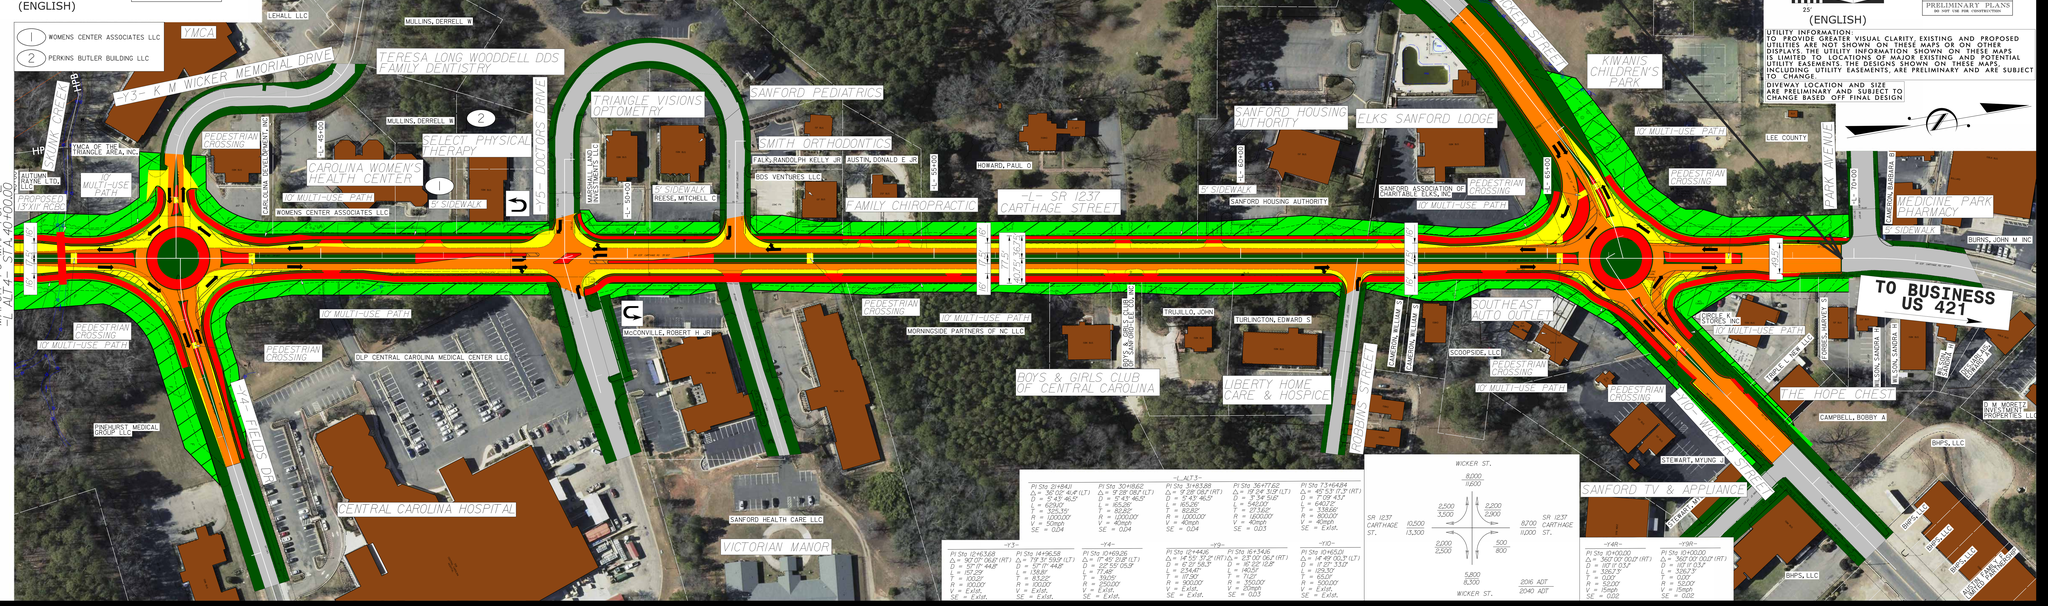
YMCA
TERESA LONG WOODDELL DDS FAMILY DENTISTRY
-Y3- K M WICKER MEMORIAL DRIVE
TRIANGLE VISIONS OPTOMETRY
SANFORD PEDIATRICS
SMITH ORTHODONTICS
SELECT PHYSICAL THERAPY
CAROLINA WOMEN'S HEALTH CENTER
FAMILY CHIROPRACTIC
-L- SR 1237 CARTHAGE STREET
SANFORD HOUSING AUTHORITY
ELKS SANFORD LODGE
KIWANIS CHILDREN'S PARK
TRYON STREET
-Y2- K M WICKER STREET
MEDICINE PARK PHARMACY
SOUTHEAST AUTO OUTLET
BOYS & GIRLS CLUB OF CENTRAL CAROLINA
LIBERTY HOME CARE & HOSPICE
THE HOPE CHEST
SANFORD TV & APPLIANCE
CENTRAL CAROLINA HOSPITAL
VICTORIAN MANOR
SANFORD HEALTH CARE LLC
DLP CENTRAL CAROLINA MEDICAL CENTER LLC
FIELDS DR.
PEDESTRIAN CROSSING
10' MULTI-USE PATH
PARK AVENUE
BUCHANAN, THOMAS BURKE
FARMER CHRISTIAN ACADEMY
BRAY, PHILLIP S
HOWARD, PAUL D
HUNTER, RODNEY M
LEHALL LLC
MULLINS, DERRELL W
WOMENS CENTER ASSOCIATES LLC
PERKINS BUTLER BUILDING LLC
FALK, RANDOLPH KELLY JR
AUSTIN, DONALD E JR
BDS VENTURES LLC
REESE, MITCHELL C
MARSHALL LAND INVESTMENTS LLC
SANFORD ASSOCIATION OF CHARITABLE BLDGS INC
LEE COUNTY
CAMERON, TABITHA B
BURNS, JOHN M INC
MORNINGSIDE PARTNERS OF NC LLC
TRUJILLO, JOHN
TURLINGTON, EDWARD S
MCCONVILLE, ROBERT H JR
SCOOPSDE, LLC
STEWART, MYUNG J
CAMPBELL, BOBBY A
BHPS, LLC
D.M. MORETZ INVESTMENT PROPERTIES LLC
BINGHAM, SANDRA M
BINGHAM, BARBARA M
BINGHAM, BRANDON P
BINGHAM, BRANDON P
BINGHAM, BRANDON P