DESIGN PUBLIC HEARING MAP

STIP PROJECT U-4714
F.A. PROJECT STPDA-1009(16)

MECKLENBURG AND UNION COUNTIES

EAST JOHN STREET-OLD MONROE ROAD
SR 1009 IMPROVEMENTS
FROM SR 3448-SR 3474 TO SR 1377
ROLL 1 OF 4

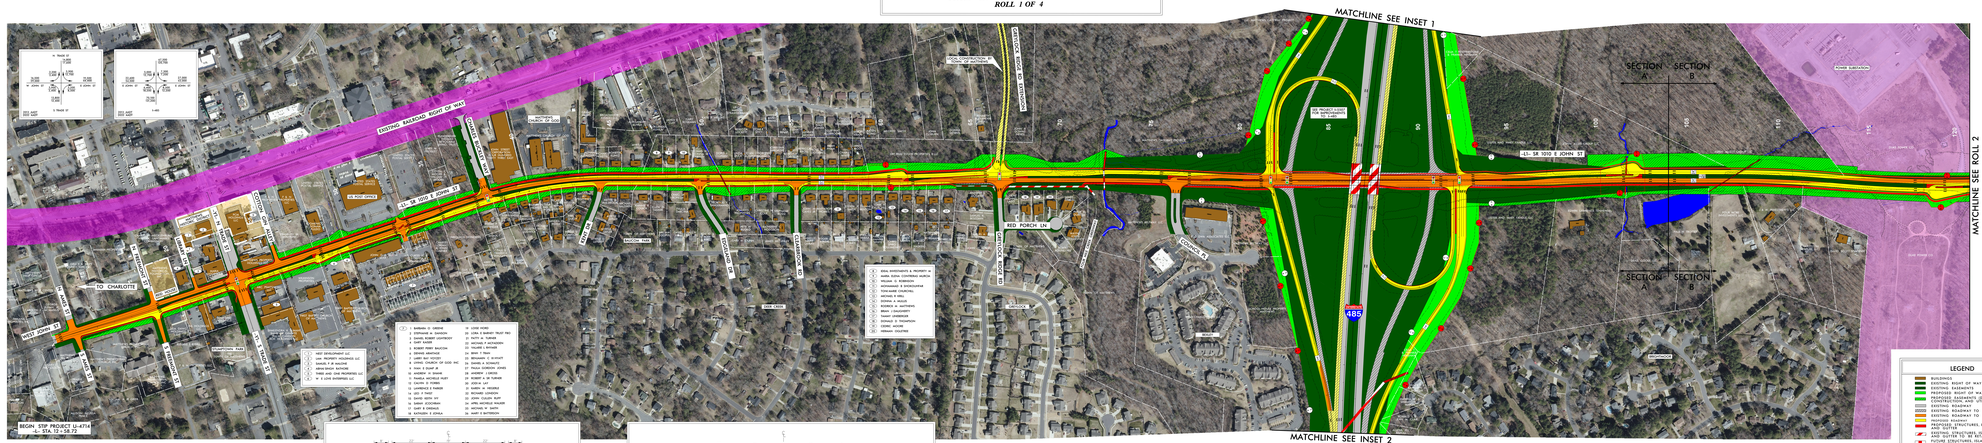
MATCHLINE SEE INSET 1
MATCHLINE SEE INSET 2
MATCHLINE SEE ROLL 2
EXISTING RAILROAD RIGHT OF WAY
CSX TRANSPORTATION
CONSOLIDATED RAIL CORPORATION
NORFOLK SOUTHERN
SEE PROJECT U-4714 FOR ADDITIONAL INFORMATION
SEE PROJECT U-4714 FOR ADDITIONAL INFORMATION
SECTION A
SECTION B
SECTION A
SECTION B
L3- SR 1010 E JOHN ST
L1- C 1102 E JOHN ST
TO CHARLOTTE
WEST JOHN ST
E JOHN ST
E TRADE ST
S TRADE ST
S BROOM ST
S BROOM ST
S CHURCH ST
S CHURCH ST
S CHURCH