COMBINED PUBLIC HEARING MAP

PROJECT WBS 35869.1.2 (U-2719)
FEDERAL AID PROJECT IMSNHS-0440(10)

WAKE COUNTY

SOUTH OF WALNUT ST IN CARY TO
EAST OF WADE AVE IN RALEIGH

MAP 7C OF 8
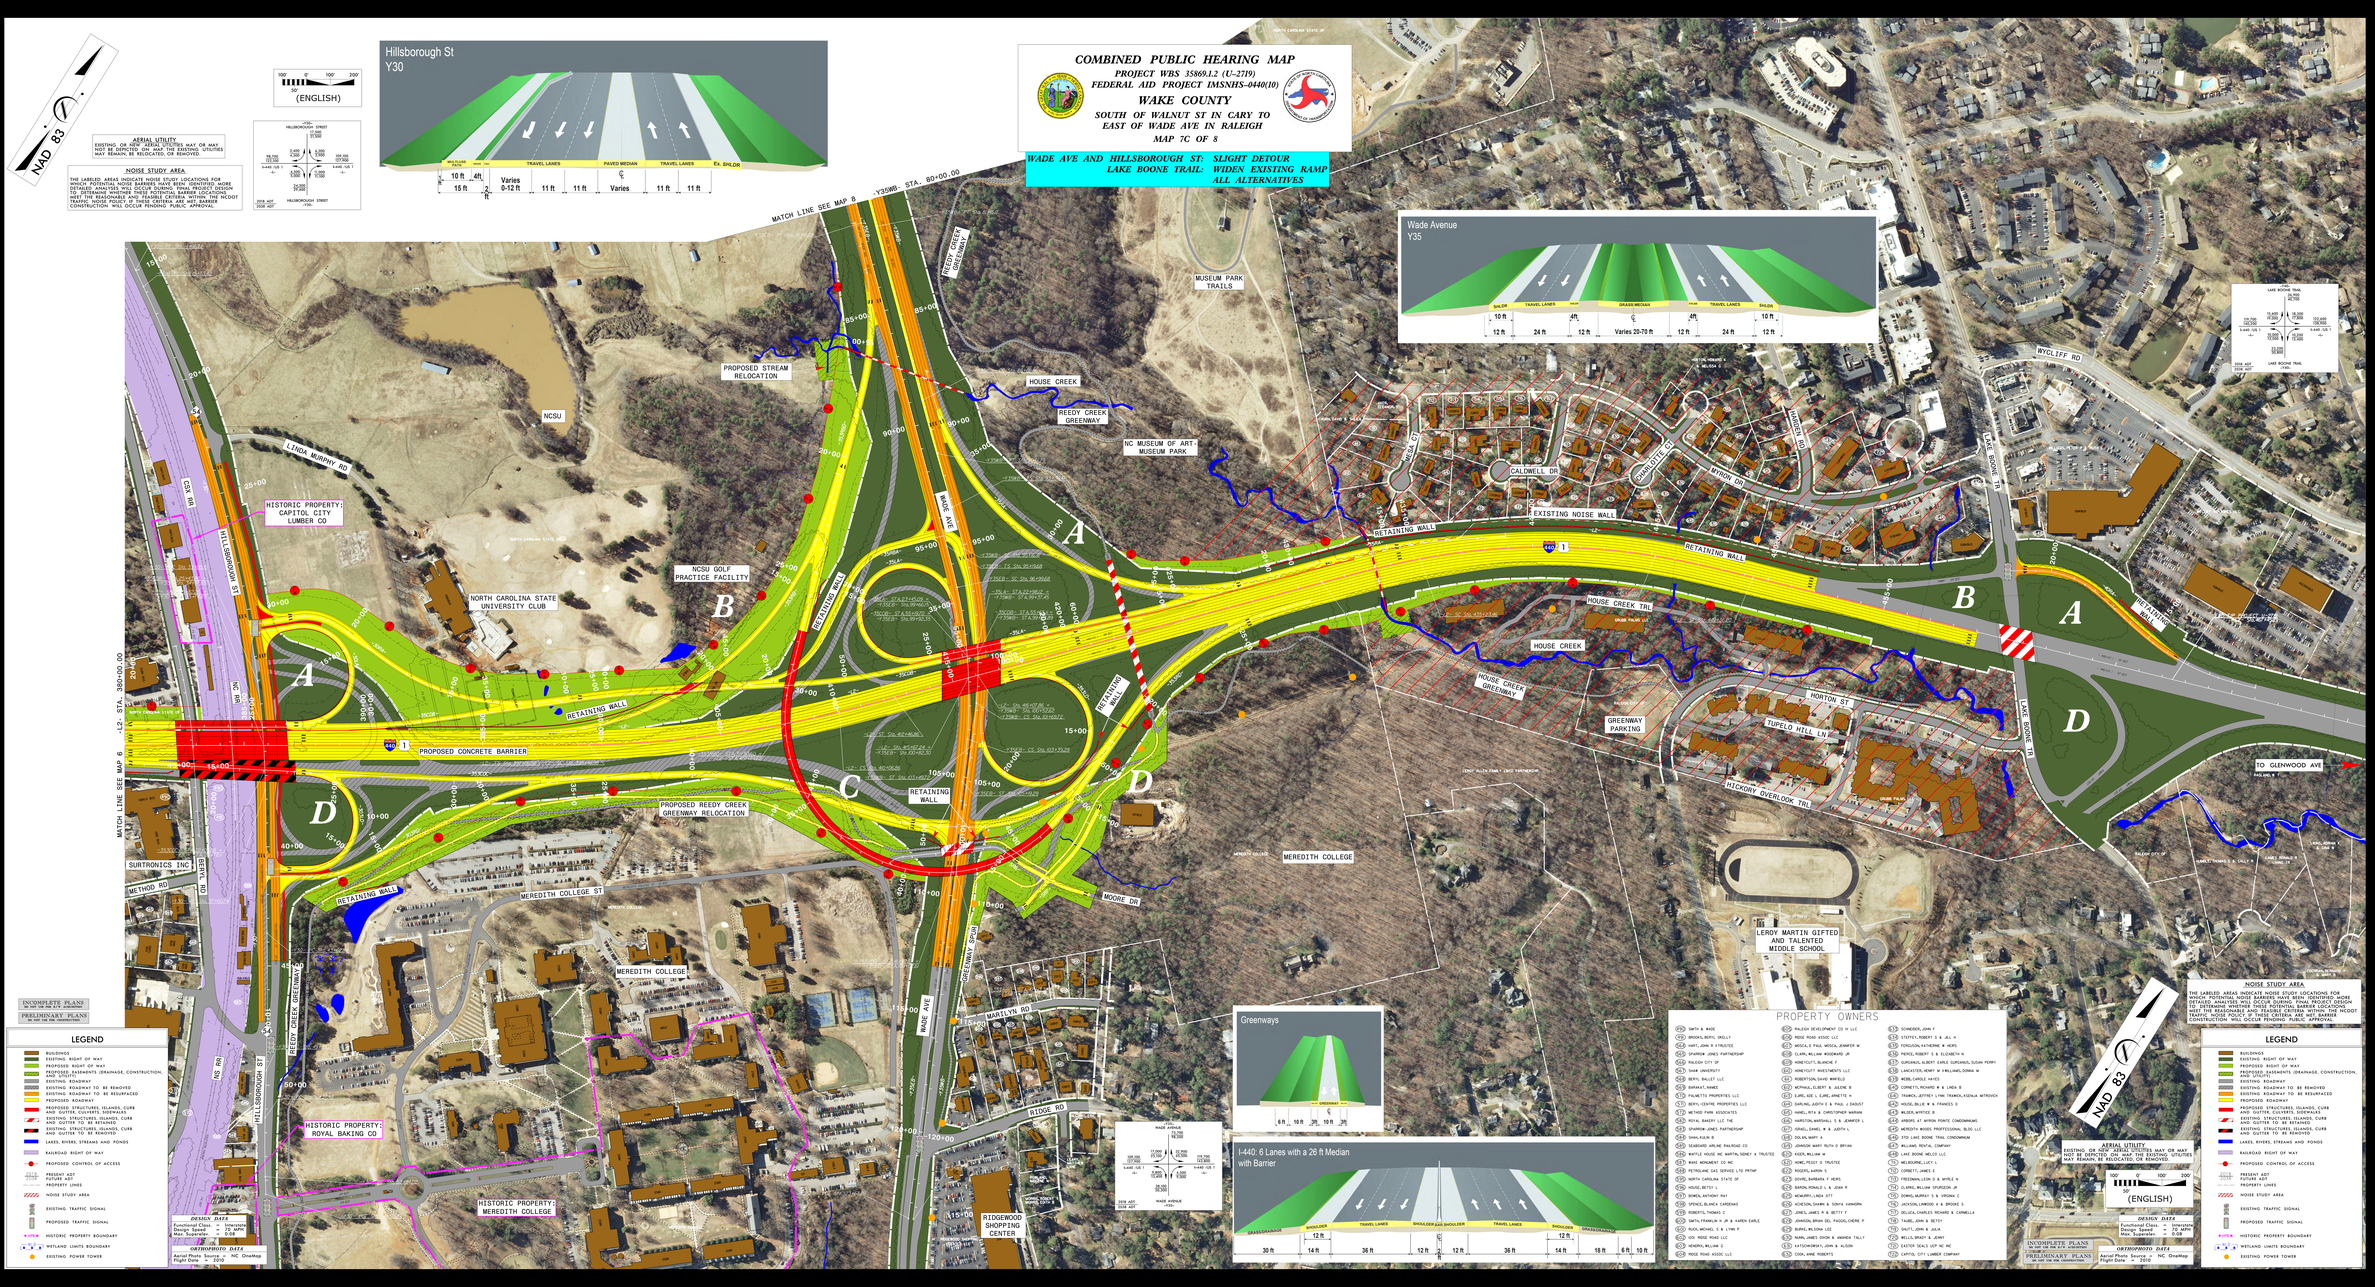
WADE AVE AND HILLSBOROUGH ST: SLIGHT DETOUR
LAKE BOONE TRAIL: WIDEN EXISTING RAMP
ALL ALTERNATIVES