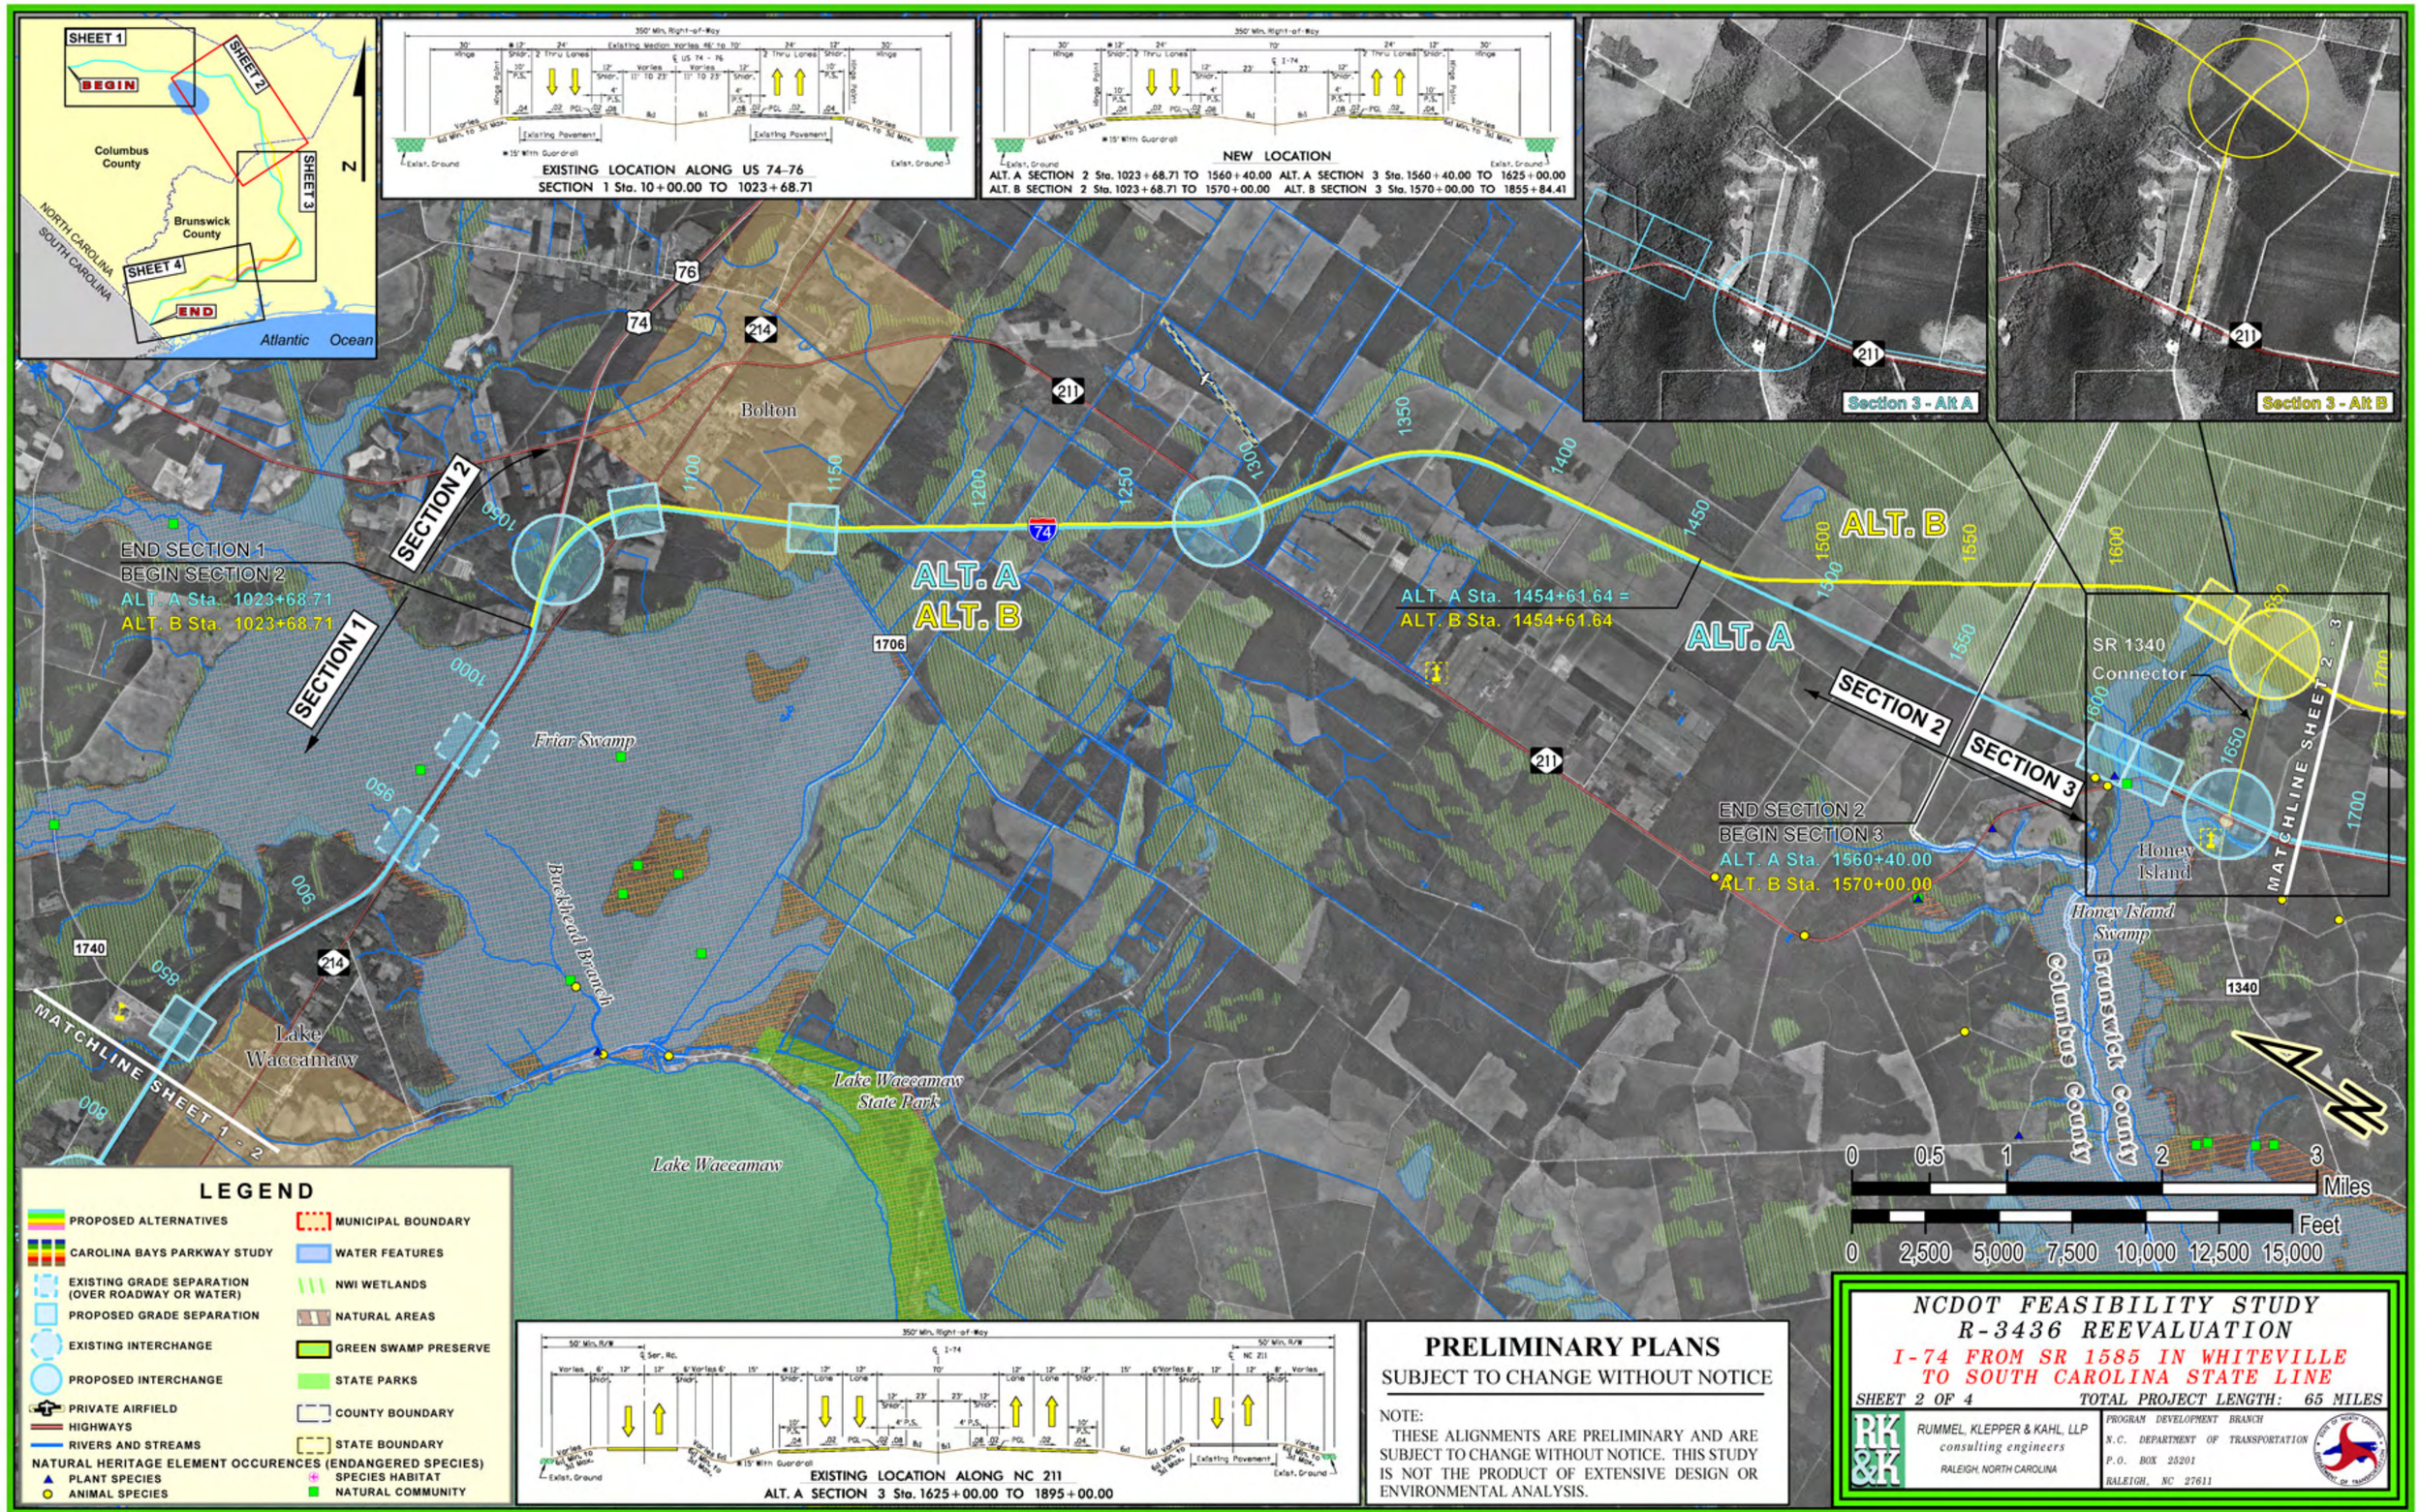
SHEET 1
BEGIN
SHEET 2
SHEET 3
SHEET 4
END
Columbus County
Brunswick County
NORTH CAROLINA
SOUTH CAROLINA
Atlantic Ocean
N
EXISTING LOCATION ALONG US 74-76
SECTION 1 Sta. 10+00.00 TO 1023+68.71
NEW LOCATION
ALT. A SECTION 2 Sta. 1023+68.71 TO 1560+40.00 ALT. A SECTION 3 Sta. 1560+40.00 TO 1625+00.00
ALT. B SECTION 2 Sta. 1023+68.71 TO 1570+00.00 ALT. B SECTION 3 Sta. 1570+00.00 TO 1855+84.41
Section 3 - Alt A
Section 3 - Alt B
Bolton
Friar Swamp
Brickhead Branch
Lake Waccamaw
Lake Waccamaw State Park
Lake Waccamaw
Honey Island
Honey Island Swamp
Columbus County
Brunswick County
SR 1340 Connector
END SECTION 1
BEGIN SECTION 2
ALT. A Sta. 1023+68.71
ALT. B Sta. 1023+68.71
SECTION 1
SECTION 2
SECTION 3
ALT. A
ALT. B
ALT. A Sta. 1454+61.64 =
ALT. B Sta. 1454+61.64
END SECTION 2
BEGIN SECTION 3
ALT. A Sta. 1560+40.00
ALT. B Sta. 1570+00.00
MATCHLINE SHEET 1 - 2
MATCHLINE SHEET 2 - 3
0 0.5 1 2 3 Miles
0 2,500 5,000 7,500 10,000 12,500 15,000 Feet
LEGEND
PROPOSED ALTERNATIVES
CAROLINA BAYS PARKWAY STUDY
EXISTING GRADE SEPARATION (OVER ROADWAY OR WATER)
PROPOSED GRADE SEPARATION
EXISTING INTERCHANGE
PROPOSED INTERCHANGE
PRIVATE AIRFIELD
HIGHWAYS
RIVERS AND STREAMS
MUNICIPAL BOUNDARY
WATER FEATURES
NWI WETLANDS
NATURAL AREAS
GREEN SWAMP PRESERVE
STATE PARKS
COUNTY BOUNDARY
STATE BOUNDARY
NATURAL HERITAGE ELEMENT OCCURENCES (ENDANGERED SPECIES)
PLANT SPECIES
ANIMAL SPECIES
SPECIES HABITAT
NATURAL COMMUNITY
EXISTING LOCATION ALONG NC 211
ALT. A SECTION 3 Sta. 1625+00.00 TO 1895+00.00
PRELIMINARY PLANS
SUBJECT TO CHANGE WITHOUT NOTICE
NOTE:
THESE ALIGNMENTS ARE PRELIMINARY AND ARE SUBJECT TO CHANGE WITHOUT NOTICE. THIS STUDY IS NOT THE PRODUCT OF EXTENSIVE DESIGN OR ENVIRONMENTAL ANALYSIS.
NCDOT FEASIBILITY STUDY
R-3436 REEVALUATION
I-74 FROM SR 1585 IN WHITEVILLE TO SOUTH CAROLINA STATE LINE
SHEET 2 OF 4
TOTAL PROJECT LENGTH: 65 MILES
RK&K
RUMMEL, KLEPPER & KAHL, LLP
consulting engineers
RALEIGH, NORTH CAROLINA
PROGRAM DEVELOPMENT BRANCH
N.C. DEPARTMENT OF TRANSPORTATION
P.O. BOX 25201
RALEIGH, NC 27611
SHEET 2