PUBLIC MEETING MAP

PROJECT R-3410

JOHNSTON COUNTY

PROPOSED WIDENING OF NC 42
FROM NC 50 TO US 70 BUSINESS

MAY 2018 ROLL 2 OF 7

DESIGN DATA

FUNCTIONAL CLASSIFICATION = MINOR ARTERIAL
DESIGN SPEED = 60 MPH
MAX SUPERELEV. = 6.06

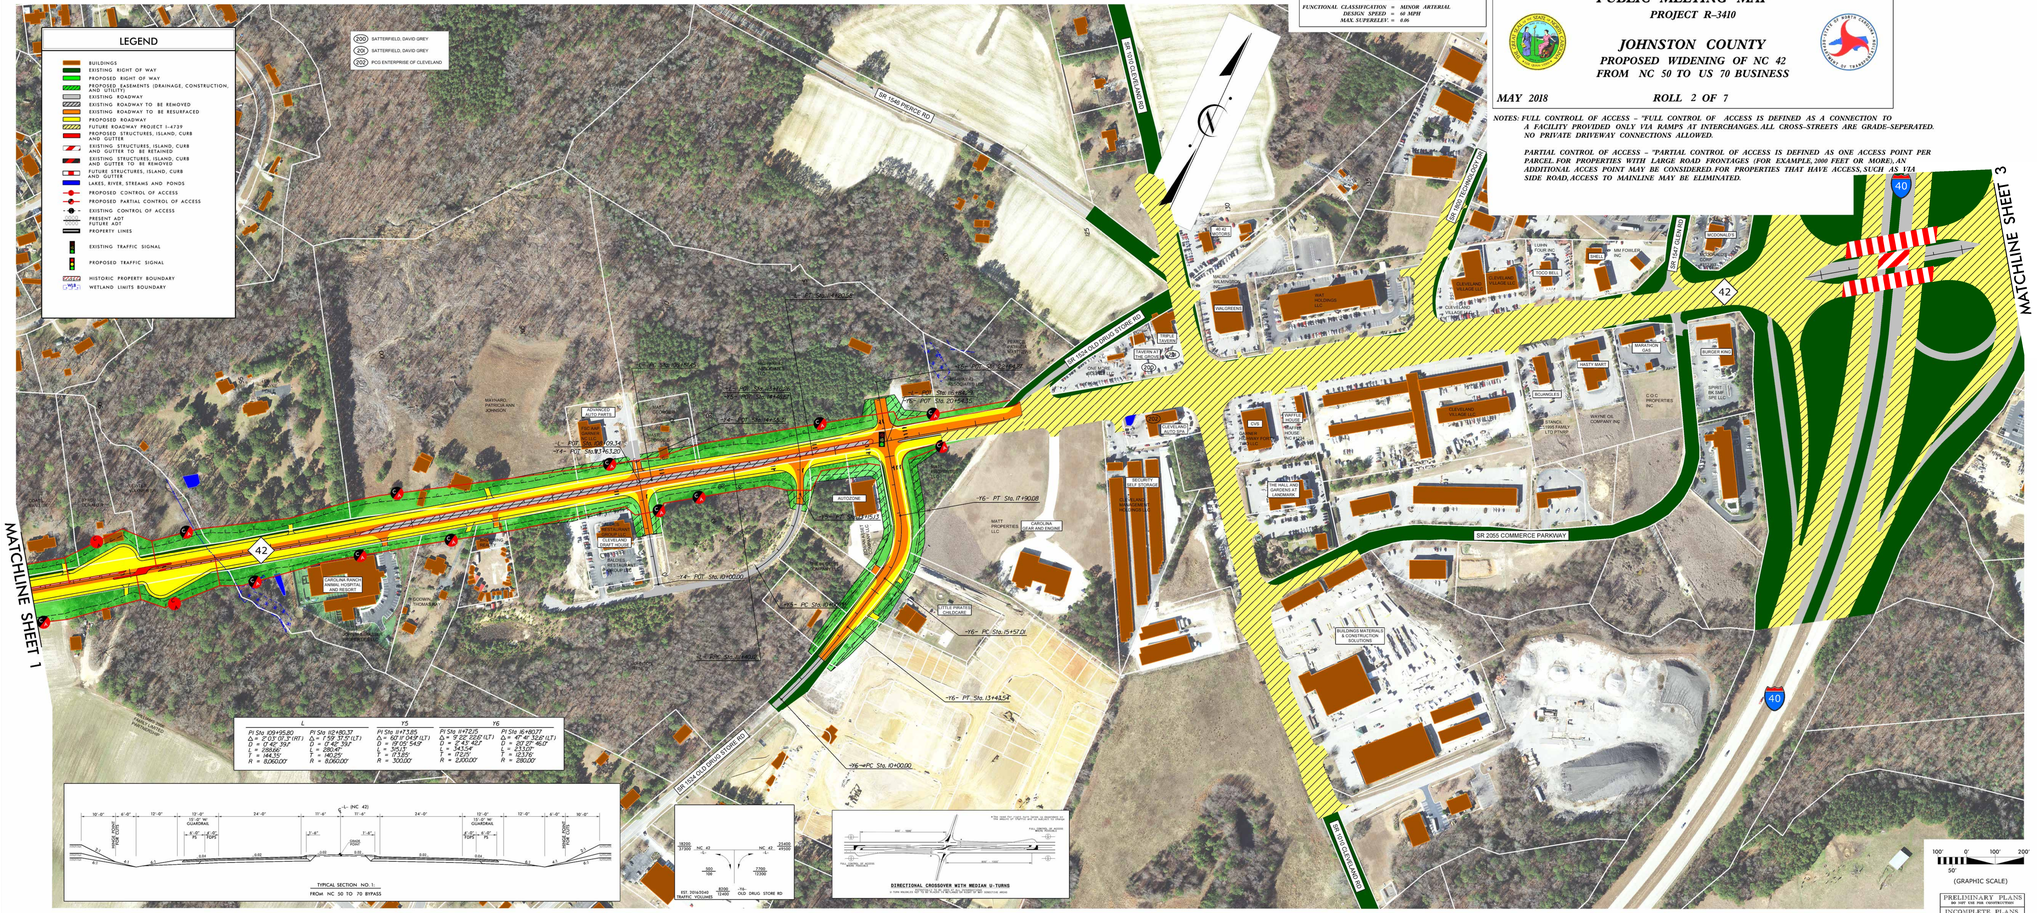

PUBLIC MEETING MAP
PROJECT R-3410
JOHNSTON COUNTY
PROPOSED WIDENING OF NC 42
FROM NC 50 TO US 70 BUSINESS
MAY 2018 ROLL 2 OF 7

PUBLIC MEETING MAP
PROJECT R-3410
JOHNSTON COUNTY
PROPOSED WIDENING OF NC 42
FROM NC 50 TO US 70 BUSINESS
MAY 2018 ROLL 2 OF 7