PUBLIC MEETING MAP

PROJECT U-5892

GUILFORD COUNTY

GREENSBORO, NC

US 220 (BATTLEGROUND AVENUE) WIDENING
FROM NORTH OF WESTRIDGE ROAD
TO THE EASTBOUND I-840 RAMPS

AERIAL PHOTO DATED 2014

NOVEMBER 2018

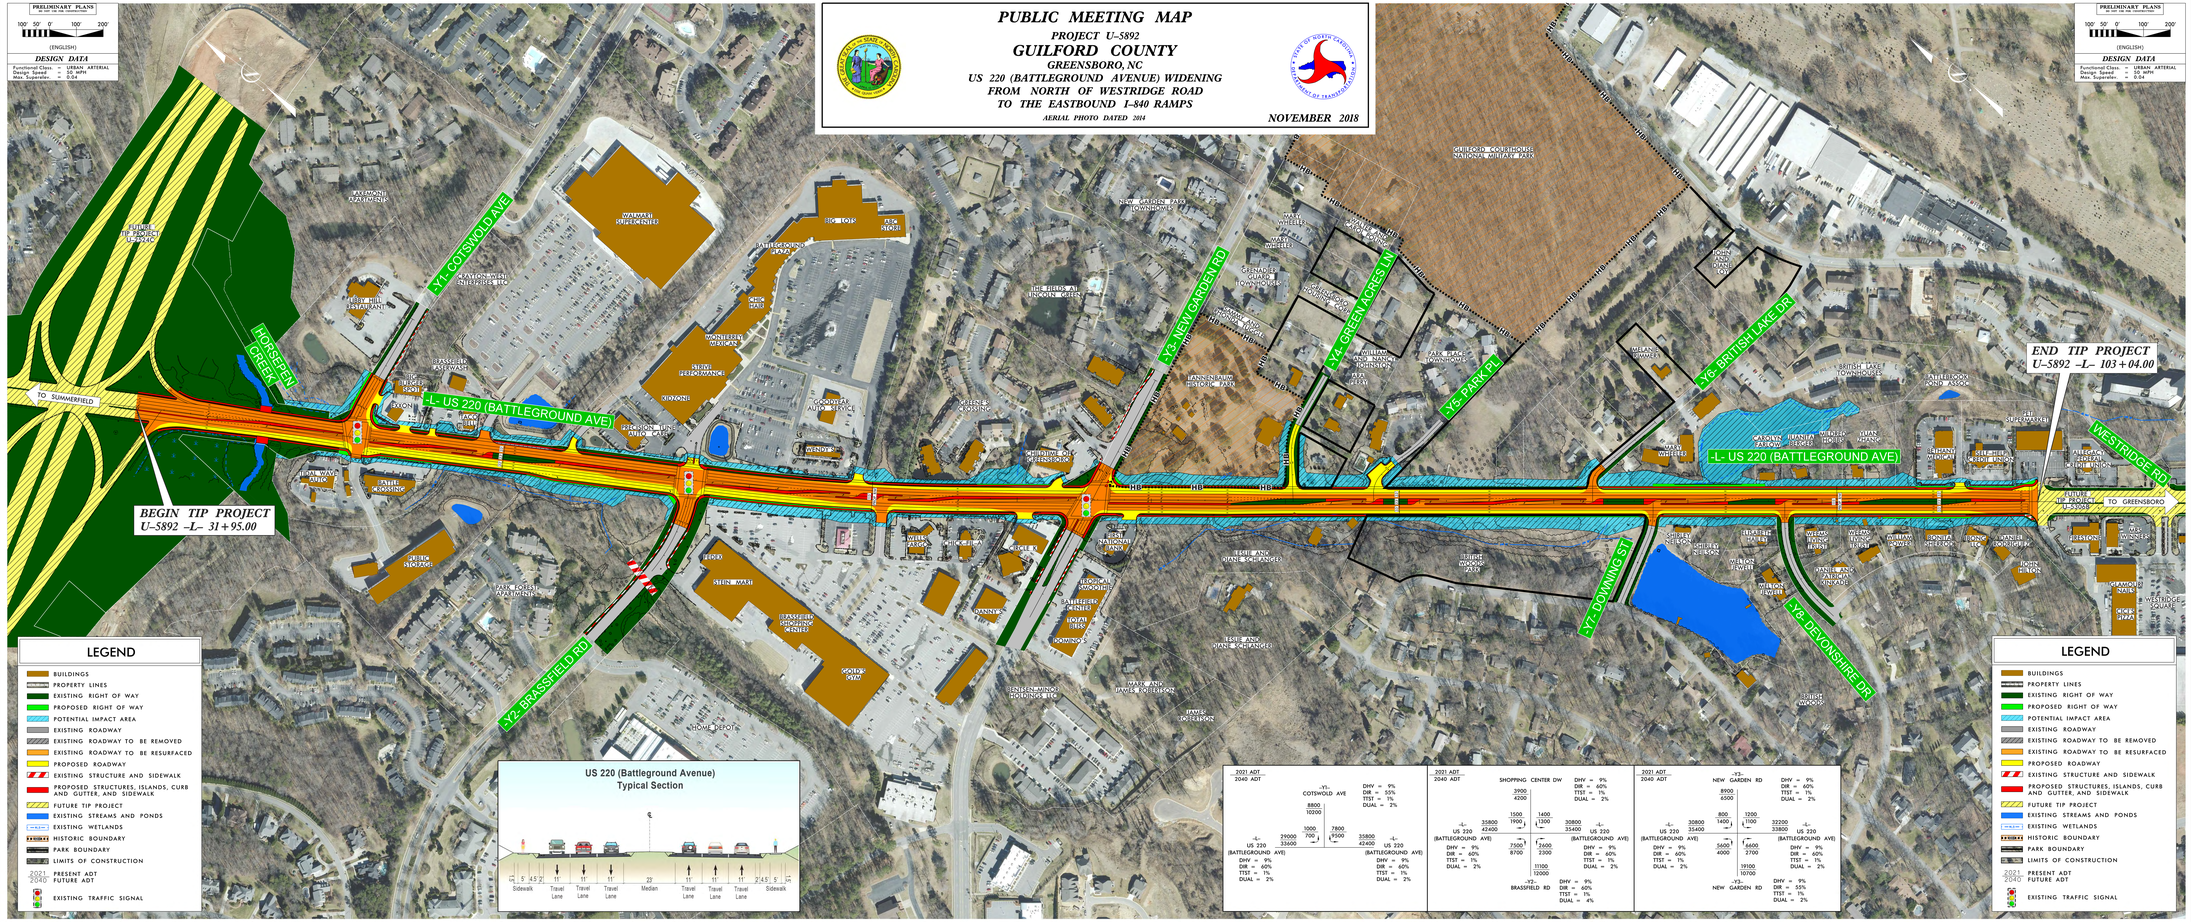

PUBLIC MEETING MAP
PROJECT U-5892
GUILFORD COUNTY
GREENSBORO, NC
US 220 (BATTLEGROUND AVENUE) ADD LANES
FROM NORTH OF WESTRIDGE ROAD
TO THE EASTBOUND I-840 RAMPS
NOVEMBER 2018