PUBLIC MEETING MAP

PROJECT 4411113.1 (U-5518)

WAKE COUNTY & DURHAM COUNTY

US 70 (GLENWOOD AVE) FROM EAST OF PAGE ROAD TO INTERSTATE 540

ALTERNATIVE 2

ROLL 2 OF 2

LEGEND

- EXISTING RIGHT OF WAY
- PROPOSED EASEMENTS (DRAINAGE, CONSTRUCTION AND UTILITY)
- PROPOSED RIGHT OF WAY
- EXISTING ROADWAY
- EXISTING ROADWAY TO BE RESURFACED
- PROPOSED ROADWAY
- PROPOSED STRUCTURES, SIDEWALK, ISLAND, CURB AND GUTTER
- EXISTING SIDEWALK
- LAKES, RIVER, STREAMS AND PONDS
- CEMETERIES
- EXISTING UTILITY EASEMENT
- WETLANDES
- PROPOSED CONTROL OF ACCESS
- PROPOSED RETAINING WALL
- EXISTING CONTROL OF ACCESS
- PROPERTY LINES
- PROPOSED TRAFFIC SIGNAL
- EXISTING TRAFFIC SIGNAL

100' 0' 100' 200'

(ENGLISH)

PRELIMINARY PLANS

SUBJECT TO CHANGE

-L- US 70 (GLENWOOD AVE.)

TYPICAL SECTION NO. 1

-Y03- T.W. ALEXANDER DR

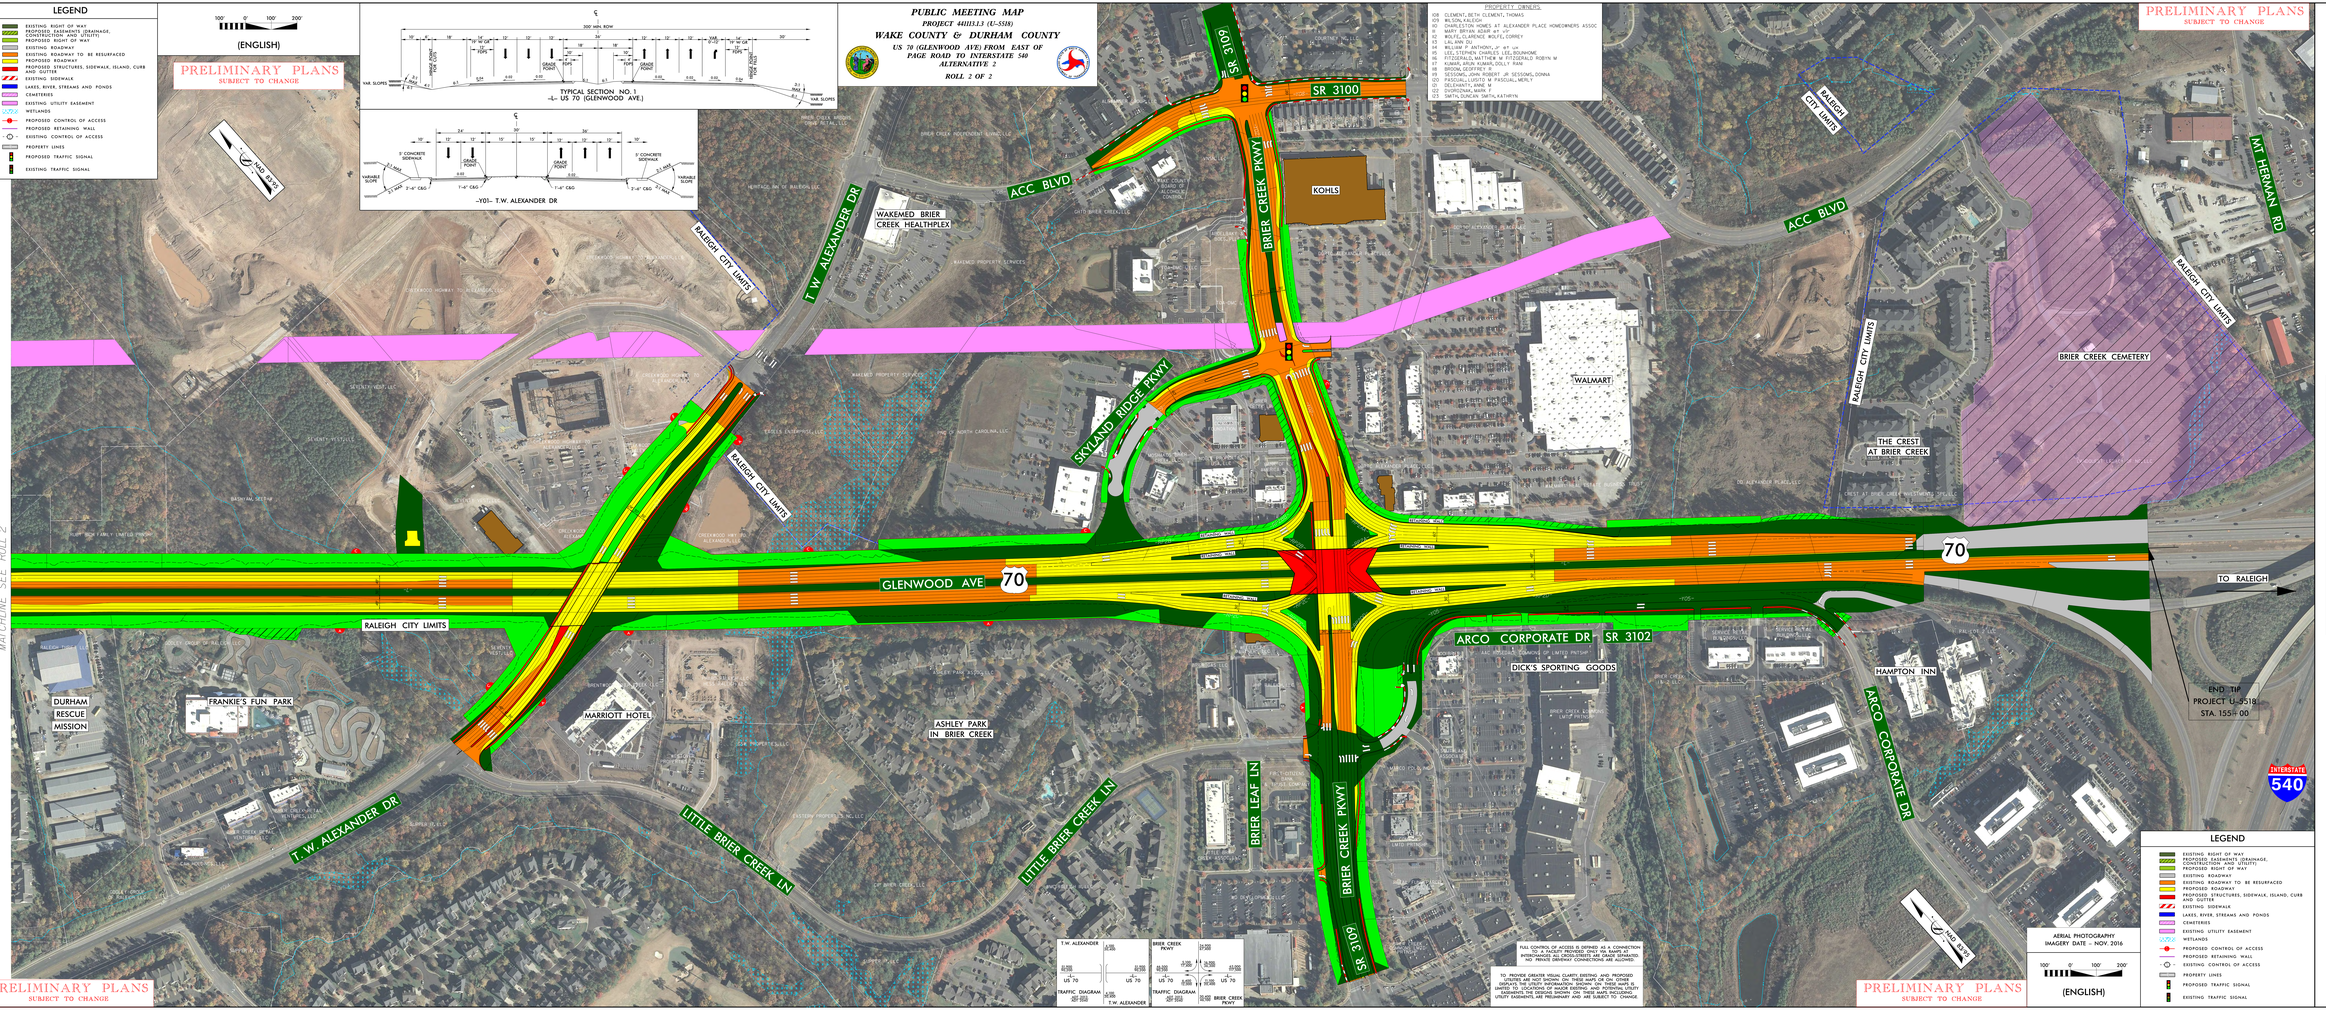

PROPERTY OWNERS

108	CLEMENT, BETH CLEMENT, THOMAS
109	WILSON, KALEIGH
01	ASSOCIATION OF OWNERS AT ALEXANDER PLACE HOMEOWNERS ASSOC
16	MARY, BRYAN ADAIR ET AL UP
52	WOLFE, CLARENCE WOLFE, CORREY
53	LAI, ANN SU
54	WILLIAM P ANTHONY, JR ET AL
55	ROSE, ROBERT ROSE, MARY LOU BRUNHOME
65	FITZGERALD, MATTHEW W FITZGERALD ROBYN M
67	KUMAR, ARUN KUMAR, DOLLY RANI
68	BIRDINA, GEORTREY R
70	SESSOMS, JOHN ROBERT JR SESSOMS, DONNA
101	SELLERS, MICHAEL SELLERS, MICHAL MORLY
120	DELEGANTI, ANNE M
122	DYDROZNIAK, MARK F
173	SMITH, DUNCAN SMITH, KATHRYN

FULL CONTROL OF ACCESS IS DEFINED AS A CONNECTION TO A FACILITY PROVIDED ONLY THROUGH INTERCHANGES. ALL OTHER ACCESS IS DENIED. NO PUBLIC OR NO PRIVATE DRIVEWAY CONNECTIONS ARE ALLOWED.

TO PROVIDE GREATER VISUAL CLARITY, EXISTING AND PROPOSED UTILITIES ARE NOT SHOWN ON THESE MAPS OR ON OTHER PUBLIC MEETING MAPS. THESE UTILITIES INCLUDE BUT ARE NOT LIMITED TO: LOCATIONS OF MAJOR EXISTING AND POTENTIAL UTILITY EASEMENTS, WATER AND SEWER LINES, AND WELLS. THE LOCATIONS OF UTILITY EASEMENTS ARE PRELIMINARY AND ARE SUBJECT TO CHANGE.

PRELIMINARY PLANS

SUBJECT TO CHANGE

PUBLIC MEETING MAP

PROJECT 4411113.1 (U-5518)

WAKE COUNTY & DURHAM COUNTY

US 70 (GLENWOOD AVE) FROM EAST OF PAGE ROAD TO INTERSTATE 540

ALTERNATIVE 2

ROLL 2 OF 2