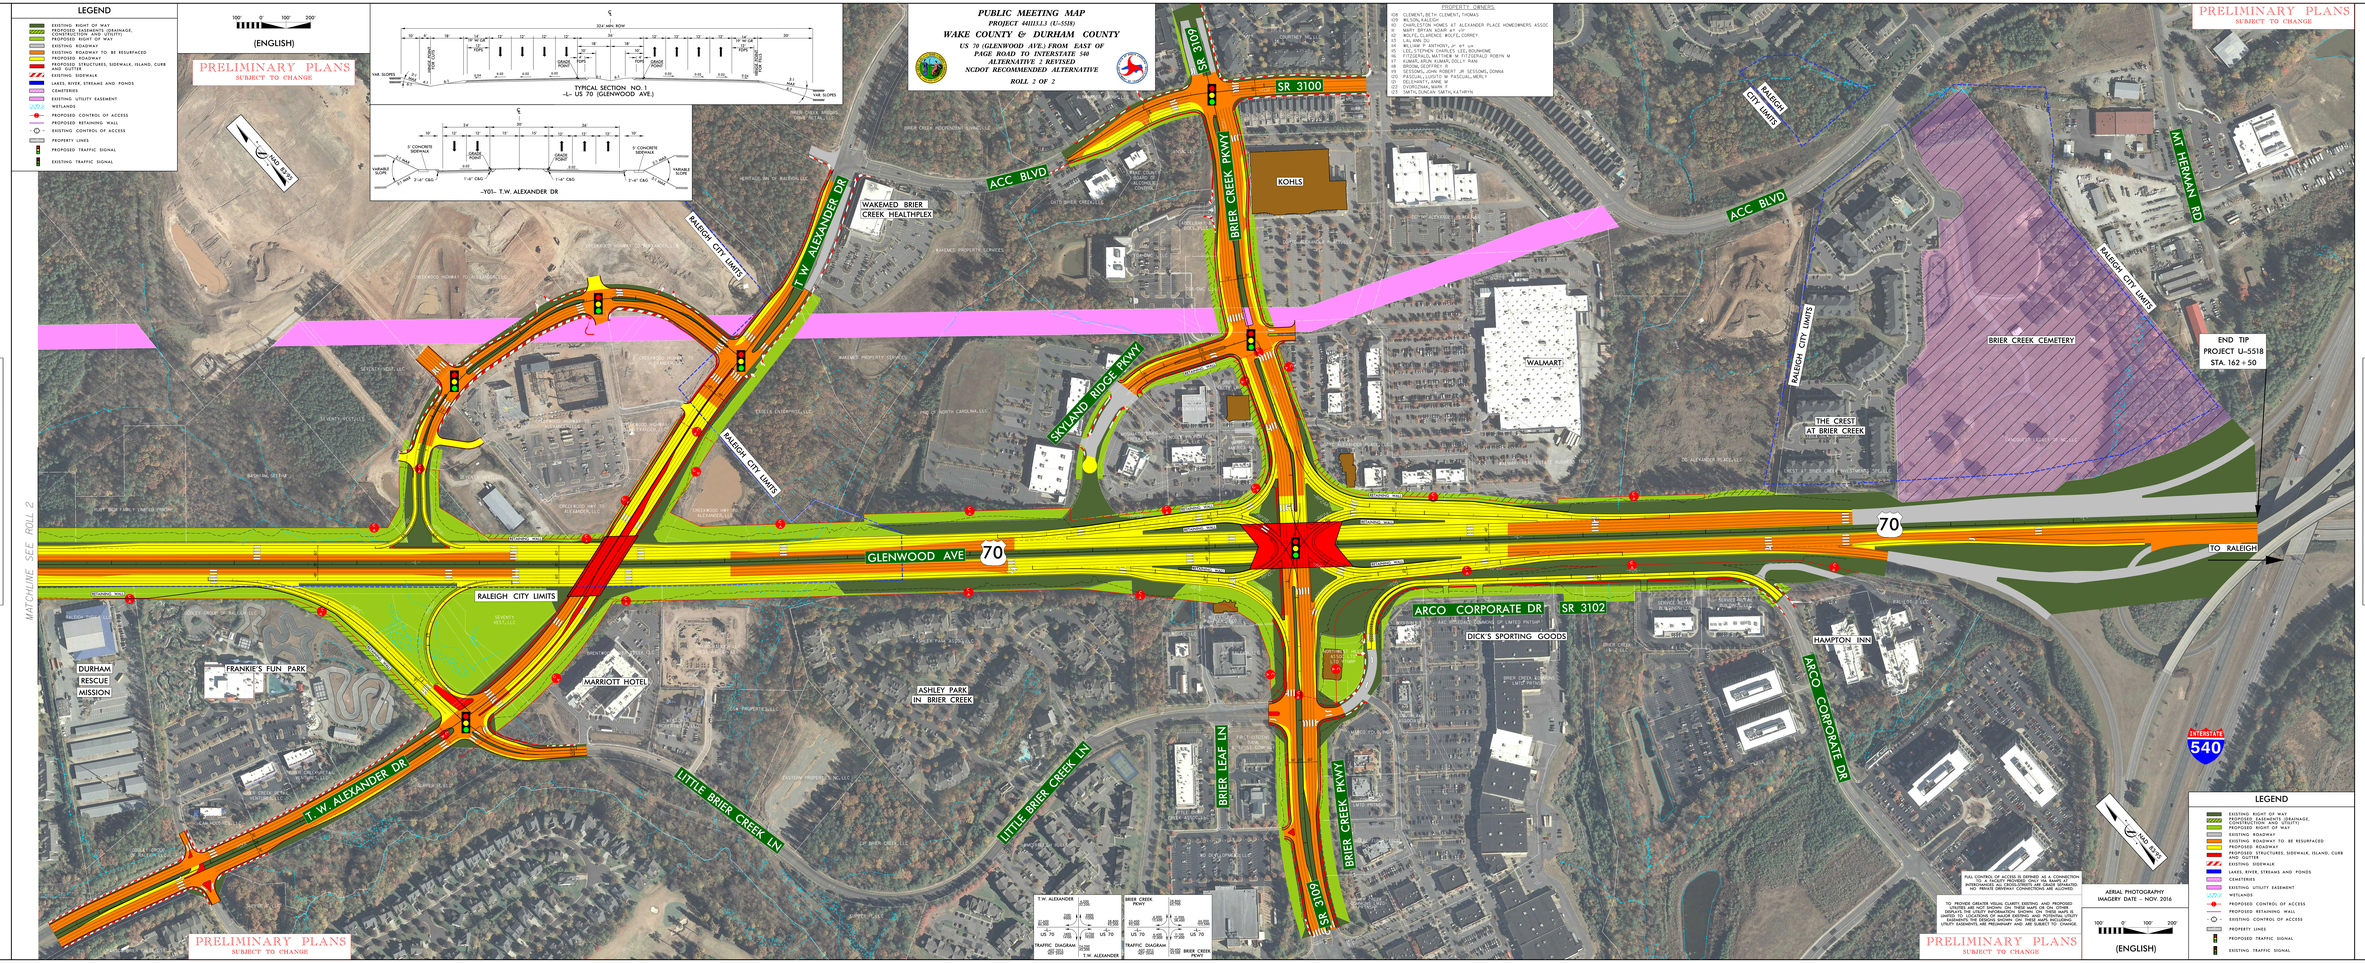
PUBLIC MEETING MAP
PROJECT 4411313 (U-5518)
WAKE COUNTY & DURHAM COUNTY
US 70 (GLENWOOD AVE.) FROM EAST OF PAGE ROAD TO INTERSTATE 540
ALTERNATIVE 2 REVISED
NCDOT RECOMMENDED ALTERNATIVE
ROLL 2 OF 2
LEGEND
EXISTING RIGHT OF WAY
PROPOSED EASEMENTS (DRAINAGE, CONSTRUCTION AND UTILITY)
PROPOSED RIGHT OF WAY
EXISTING ROADWAY
EXISTING ROADWAY TO BE RESURFACED
PROPOSED ROADWAY
PROPOSED STRUCTURES, SIDEWALK, ISLAND, CURB AND GUTTER
EXISTING SIDEWALK
LAKES, RIVER, STREAMS AND PONDS
CEMETERIES
EXISTING UTILITY EASEMENT
WETLANDS
PROPOSED CONTROL OF ACCESS
PROPOSED RETAINING WALL
EXISTING CONTROL OF ACCESS
PROPERTY LINES
PROPOSED TRAFFIC SIGNAL
EXISTING TRAFFIC SIGNAL
100' 0' 100' 200'
(ENGLISH)
PRELIMINARY PLANS
SUBJECT TO CHANGE
TYPICAL SECTION NO.1
-L- US 70 (GLENWOOD AVE.)
-Y01- T.W. ALEXANDER DR
PROPERTY OWNERS
018 CLEMENT, BETH CLEMENT, THOMAS
021 CLUSTER HOMES AT ALEXANDER PLACE HOMEOWNERS ASSOC
022 MARY ERVIN ADAIR ET UX
032 WOLFE, CLARENCE WOLFE, CORREY
033 WOLFE, ROY
034 WILLIAM P. BATCHELOR, JR. ET UX
035 LEE, STEPHEN CHARLES LEE, BOUNHOME
036 FITZGERALD, MATTHEW M FITZGERALD ROBYN M
037 FISHER, NEIL W. DOLLY F. RAN
088 BROOM, GEOFFREY B.
119 SESSOMS, JOHN ROBERT JR SESSOMS, DONNA
120 PASCUAL, LUPITO M PASCUAL, MERLY
121 DURHAM, MARK T
122 DURHAM, MARK T
123 SMITH, DUNCAN SMITH, KATHRYN
SR 3100
SR 3109
ACC BLVD
KOHLS
BRIER CREEK PKWY
T.W. ALEXANDER DR
WAKEMED BRIER CREEK HEALTHPLEX
RALEIGH CITY LIMITS
SKYLAND RIDGE PKWY
WALMART
BRIER CREEK CEMETERY
MT. HERMAN RD
THE CREST AT BRIER CREEK
END TIP PROJECT U-5518 STA. 162+50
TO RALEIGH
70
GLENWOOD AVE
ARCO CORPORATE DR
SR 3102
DICK'S SPORTING GOODS
HAMPTON INN
INTERSTATE 540
DURHAM RESCUE MISSION
FRANKIE'S FUN PARK
MARRIOTT HOTEL
ASHLEY PARK IN BRIER CREEK
LITTLE BRIER CREEK LN
BRIER LEAF LN
MATCHLINE SEE ROLL 2
FULL CONTROL OF ACCESS IS DEFINED AS A CONNECTION WITH A PUBLIC ROAD ONLY. ALL OTHER ACCESS HAVE BEEN ELIMINATED AS CROSS-STREETS ARE CLOSED OPEN/ALTERED. NO PRIVATE DRIVEWAY CONNECTIONS ARE ALLOWED.
TO PROVIDE GREATER VISUAL CLARITY EXISTING AND PROPOSED UTILITIES HAVE BEEN REMOVED FROM THIS MAP. THE MAP ONLY DISPLAYS THE UTILITY INFORMATION SHOWN ON THOSE MAPS IS LIMITED TO LOCATIONS OF MAJOR EXISTING AND POTENTIAL UTILITY CONFLICTS. ALL UTILITY LOCATIONS, EXISTING AND PROPOSED, UTILITY EASEMENTS ARE PRELIMINARY AND ARE SUBJECT TO CHANGE.
AERIAL PHOTOGRAPHY
IMAGERY DATE - NOV. 2016
T.W. ALEXANDER
BRIER CREEK PKWY
US 70
TRAFFIC DIAGRAM
T.W. ALEXANDER
BRIER CREEK PKWY