DESIGN MAP

WBS 34409.1.1 (R-2247)

FORSYTH COUNTY

WINSTON-SALEM NORTHERN BELTWAY
WESTERN SECTION FROM US 158 TO US 52
ROLL 1 OF 6

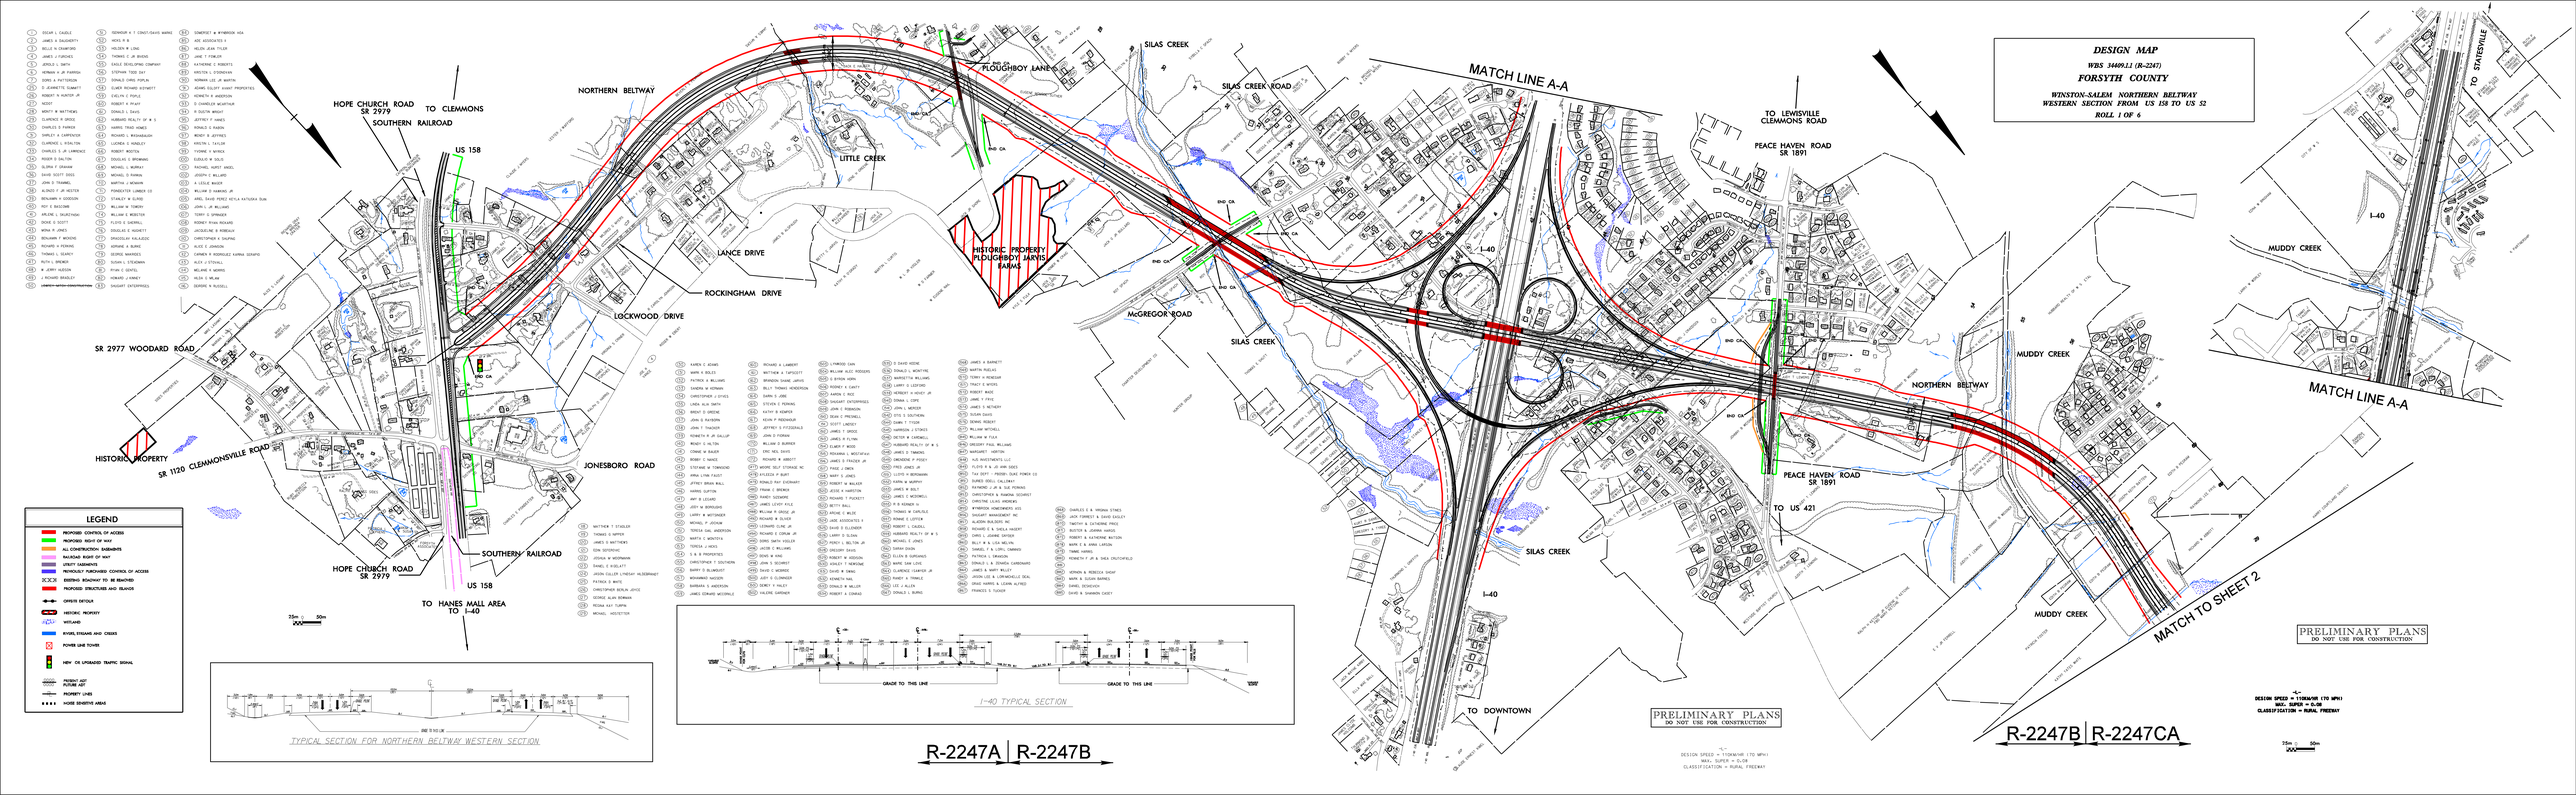

LEGEND

- PROPOSED CONTROL OF ACCESS
- PROPOSED RIGHT OF WAY
- ALL CONSTRUCTION EASEMENTS
- RAILROAD RIGHT OF WAY
- UTILITY EASEMENTS
- PREVIOUSLY PURCHASED CONTROL OF ACCESS
- EXISTING ROADWAY TO BE REMOVED
- PROPOSED STRUCTURES AND BRIDGE
- EXPRESS ENTRIES
- HISTORIC PROPERTY
- WETLAND
- RIVERS, STREAMS AND CREEKS
- NEW OR UPGRADED TRAFFIC SIGNAL
- POWER LINE TOWER
- PROPERTY LINES
- NOISE SENSITIVE AREAS

1	OSCAR L. CAUDLE
2	JAMES A. DAUGHERTY
3	BELLE M. CRAWFORD
4	JAMES J. FLORCHES
5	JERRELD L. SMITH
6	NORMAN H. JR PARRISH
7	CORA J. PATTERSON
8	D. JEANNETTE SUMMITT
9	ROBERT N. HUNTER JR
10	NCDOT
11	MERCY M. MATTHEWS
12	CLARENCE M. GROCE
13	CHARLES D. PARKER
14	SHIRLEY A. CARPENTER
15	CLARENCE L. MCALLTON
16	CHARLES D. JR LAMBERT
17	ROGER D. DALTON
18	ELBRA F. GRAHAM
19	DAVID SCOTT DOSS
20	JOHN D. TRAMMEL
21	ALONZO T. JR HUSTER
22	BENJAMIN H. COOGLER
23	ROY D. BASSOMS
24	ARLENE L. SHUMSTAGAC
25	DOUGE C. SCOTT
26	MYNA M. JONES
27	BENJAMIN F. MOORE
28	RICHARD H. FORKING
29	THOMAS L. GEARCY
30	RUTH L. BRUNER
31	JERRY HUDSON
32	J. RICHARD BRADLEY
33	LIBERTY METHODIST CONSTRUCTION
34	SEAWOOD H T CONST/DAVID MARRS
35	HOYS, R B
36	HOLDEN M L/ONE
37	THOMAS C JR BRADSO
38	EAGLE DEVELOPING COMPANY
39	STEPHEN TODD DAY
40	DONALD CHRIS POPLIN
41	ELMER RICHARD DEVINOTT
42	KENNETH D ANDERSON
43	D CHANDLER MCARTHUR
44	D DUSTIN BRIDGT
45	JEFFREY P HAMES
46	RONALD D RABON
47	ROBERT B JEFFRIES
48	KRISTIN L TAYLOR
49	TYONNE D MYRICK
50	EUDELIO C SOLIS
51	RAYMOND HURST ANDEL
52	JOSEPH T WILLARD
53	D. A LESLIE BAKER
54	WILLIAM D HARMON JR
55	ARIEL DAVID PEREZ KITLA KATUCKA DUN
56	JOHN L JR WILLIAMS
57	TERRY D SPRINGER
58	ANDRAE RYAN ROLAND
59	JACQUELINE D MOBLAUX
60	CHRISTOPHER K DALPINE
61	ALICE E JOHNSON
62	CARMEN M RODRIGUEZ KARINA SERAPIO
63	ALEX J STEWALL
64	WILLIAM E MORRIS
65	ALLEN C JR MILAN
66	GEORGE M RUSSELL
67	SOMERSET @ WYNDRIDGE HOA
68	ARC ASSOCIATES I
69	HELEN JEAN TYLER
70	JANE T FONKLIN
71	KATHERINE C ROBERTS
72	KINSTON L O'DONEVAN
73	NORMAN LEE JR MARTIN
74	ADAMS COLLEY AVANT PROPERTIES
75	KENNETH D ANDERSON
76	D CHANDLER MCARTHUR
77	D DUSTIN BRIDGT
78	JEFFREY P HAMES
79	RONALD D RABON
80	ROBERT B JEFFRIES
81	KRISTIN L TAYLOR
82	TYONNE D MYRICK
83	EUDELIO C SOLIS
84	RAYMOND HURST ANDEL
85	JOSEPH T WILLARD
86	D. A LESLIE BAKER
87	WILLIAM D HARMON JR
88	ARIEL DAVID PEREZ KITLA KATUCKA DUN
89	JOHN L JR WILLIAMS
90	TERRY D SPRINGER
91	ANDRAE RYAN ROLAND
92	JACQUELINE D MOBLAUX
93	CHRISTOPHER K DALPINE
94	ALICE E JOHNSON
95	CARMEN M RODRIGUEZ KARINA SERAPIO
96	ALEX J STEWALL
97	WILLIAM E MORRIS
98	ALLEN C JR MILAN
99	GEORGE M RUSSELL
100	MATTHEW T STAUDER
101	THOMAS D NIPPER
102	JAMES D MATTHEWS
103	EDIN SEFEROVIC
104	JOSHUA M WOODMANSE
105	DANIEL E HOLLATT
106	JASON COLLEN LYNESAY HILDEBRANDT
107	PATRICK D WHITE
108	CHRISTOPHER BERLIN JOYCE
109	GEORGE ALAN BORMAN
110	PEDRAL KAY TURPIN
111	MICHAEL HOCKETTER
112	KAREN C ADAMS
113	MARK D BOLLES
114	PATRICK R WILLIAMS
115	SANDRA M HORMAN
116	CHRISTOPHER C STYKES
117	LINDA ALIA SMITH
118	BRADY D GREENE
119	JOHN E RAYBORN
120	JOHN T THACKER
121	KENNETH R JR GALLUP
122	ROBERT C HILTON
123	CONNIE M BAILER
124	ROBERT C SANDS
125	STORAGE W TOWNSEND
126	ANNA LYNN FOUST
127	JEFFREY BRIAN BALL
128	HARRIS CLIFTON
129	AMY A LEGARD
130	JEDY M BORGUINO
131	LARRY M WITZINGER
132	MICHAEL P JOCHUM
133	TERESA GAIL ANDERSON
134	MARTIN C MONTOYA
135	TERESA J HICKS
136	S & B PROPERTIES
137	CHRISTOPHER T SOUTHERN
138	BARRY D BLANKSCOT
139	MOHAMMAD NADEEM
140	BARBARA S ANDERSON
141	JAMES EDWARD MCCORMLE
142	RICHARD A LAMBERT
143	MATTHEW A TAPSCOTT
144	BRANDON DWANE JARVIS
145	BILLY THOMAS HENDERSON
146	DARIN D JONE
147	STEVEN E PERKINS
148	KATHY B KEMPER
149	KEVIN P MEDRANOR
150	JEFFREY D FITZGERALD
151	JOHN D PORRAN
152	WILLIAM D BURNEY
153	ERIC NEIL DAVIS
154	RICHARD M ABBOTT
155	MOORE SELF STORAGE INC
156	EVELEEN P BURT
157	RONALD RAY EVERHART
158	FRANK E BRINER
159	RANDY SEDWARD
160	JAMES LEVOY POLE
161	WILLIAM M GRIGGS JR
162	RICHARD W OLIVER
163	LEONARD LUNK JR
164	RICHARD E CORUM JR
165	DONNA MARIE KOELLER
166	JACOB E WILLIAMS
167	DOVE M KING
168	JOHN S SECHREST
169	DAVID E MORROE
170	JEDY V O.CONNOER
171	DONNY T HALEY
172	VALERIE GARDNER
173	LORENZO SAN
174	WILLIAM ALEX ROGGINS
175	D BYRON HORN
176	RODNEY K CANTY
177	AARON C RICE
178	SAUGANT ENTERPRISES
179	JOHN E ROBINSON
180	DEAN C PRESNELL
181	SCOTT LANDSEY
182	JAMES T GRIGGS
183	JAMES R FLYNN
184	ELMER F WEISE
185	ROHANNA L WESTAFFAR
186	JAMES D FRAZIER JR
187	FAYE J OWEN
188	MARY E JONES
189	ROBERT W WALKER
190	JESSE K HARRISON
191	RICHARD T PUCKETT
192	BETTY BALL
193	ARLAND E WILSE
194	JADE ASSOCIATES II
195	DAVID D ELLENDER
196	LARRY D SLOAN
197	PERCY L WILTON JR
198	GREGORY DAVIS
199	ROBERT W HODGSON
200	ASHLEY T HARDGRAVE
201	DAVID E HAMBY
202	KENNETH HALL
203	DONALD B MILLER
204	ARLAND E LEONARD
205	D DAVID HEDRIC
206	RONALD L MONTRIE
207	MARGETTA WILLIAMS
208	LARRY D LEDFORD
209	MERBERT H HOVEY JR
210	DONNA L COPE
211	JOHN L MERCER
212	STC S SOUTHERN
213	DANNY T TYSON
214	HARRISON J STYKES
215	DEXTER R CARDWELL
216	HUBBARD REALTY OF W S
217	JAMES D TAMMONS
218	GREGORY P FOLEY
219	FRED JONES JR
220	LLOYD W BERNHARDT
221	KARIN M MURPHY
222	JAMES W BOLT
223	JAMES C MCDONELL
224	R D KENNEDY IV
225	THOMAS M CHRISTLE
226	RONNIE E LOFTICR
227	ROBERT L CAUDLE
228	HUBBARD REALTY OF W S
229	MICHAEL D JONES
230	SARAH DIXON
231	ELLEN B SUPERVANS
232	MAPLE SAW LOVE
233	CLARENCE CLAWSON JR
234	RANDY W TRIMBLE
235	LEE C ALLEN
236	DONALD S BURNS
237	JAMES A BARNETT
238	MARTIN RUELAS
239	TONYA TEMBERGER
240	TRACY S MYERS
241	ROBERT WADE
242	JAMES F PRICE
243	JAMES S METHENY
244	SUSAN DAVIS
245	DENNIS ROBERT
246	WILLIAM MITCHELL
247	WILLIAM W FULK
248	GREGORY PAUL WILLIAMS
249	MARGARET HORTON
250	AJS INVESTMENTS LLC
251	FLOYD R & JO ANN DOSS
252	TAX DEPT - FREDDIE MAC POWER CO
253	DURRIS DOUGLAS CALLOWAY
254	RAYMOND J JR & SUE PERRINS
255	CHRISTOPHER & RAMONA SCOHRIST
256	CHRISTINE LUCAS VOGNEVER
257	WYNDRIDGE HOMEOWNERS ASS
258	SAUGANT MANAGEMENT INC
259	ALADDIN BUILDERS INC
260	MICHAEL E & SHEILA HAUERT
261	CHRIS L JOANNE DRYDER
262	BILLY R & LISA WELLMN
263	SAMUEL E & LORIL CAMPANO
264	PATRICIA L DRAKSON
265	DONALD L & DONNIA CARDENARD
266	JAMES & MARY MILLET
267	JASON LEE & LOR-MICHELLE DEAL
268	GRADY HARRIS & LOANN ALFRED
269	FRANCES S TUCKER
270	CHARLES E & VIRGINIA STINES
271	JACK FORREST & DAVID DAILEY
272	TIMOTHY & CATHERINE PRICE
273	DUSTIN & JOANNA HARDIE
274	ROBERT & KATHERINE BUTTON
275	MARY E & ANNE LARSON
276	TAMMI HARRIS
277	KENNETH F JR & TARA CRUTCHFIELD
278	KATHAN & REBECCA SHOAF
279	MARK & SUSAN BARNES
280	DANIEL DENNISON
281	DAVID & SHANNON CASEY

TYPICAL SECTION FOR NORTHERN BELTWAY WESTERN SECTION

I-40 TYPICAL SECTION

PRELIMINARY PLANS
DO NOT USE FOR CONSTRUCTION

DESIGN SPEED = 110KM/HR (70 MPH)
MAX. SUPER = 0.08
CLASSIFICATION = RURAL FREEWAY

PRELIMINARY PLANS
DO NOT USE FOR CONSTRUCTION

DESIGN SPEED = 110KM/HR (70 MPH)
MAX. SUPER = 0.08
CLASSIFICATION = RURAL FREEWAY

75m 50m